


Department of the Interior, Canada.
HONOURABLE W. J. ROCHE, MINISTER
W. W. GORY C. M. C. DEPUTY MINISTER.
Water Power Branch
J. B. CHALLIES, SUPERINTENDENT.

CITY OF PRINCE ALBERT
LA COLLE FALLS DEVELOPMENT
TYPICAL SECTION OF DAM

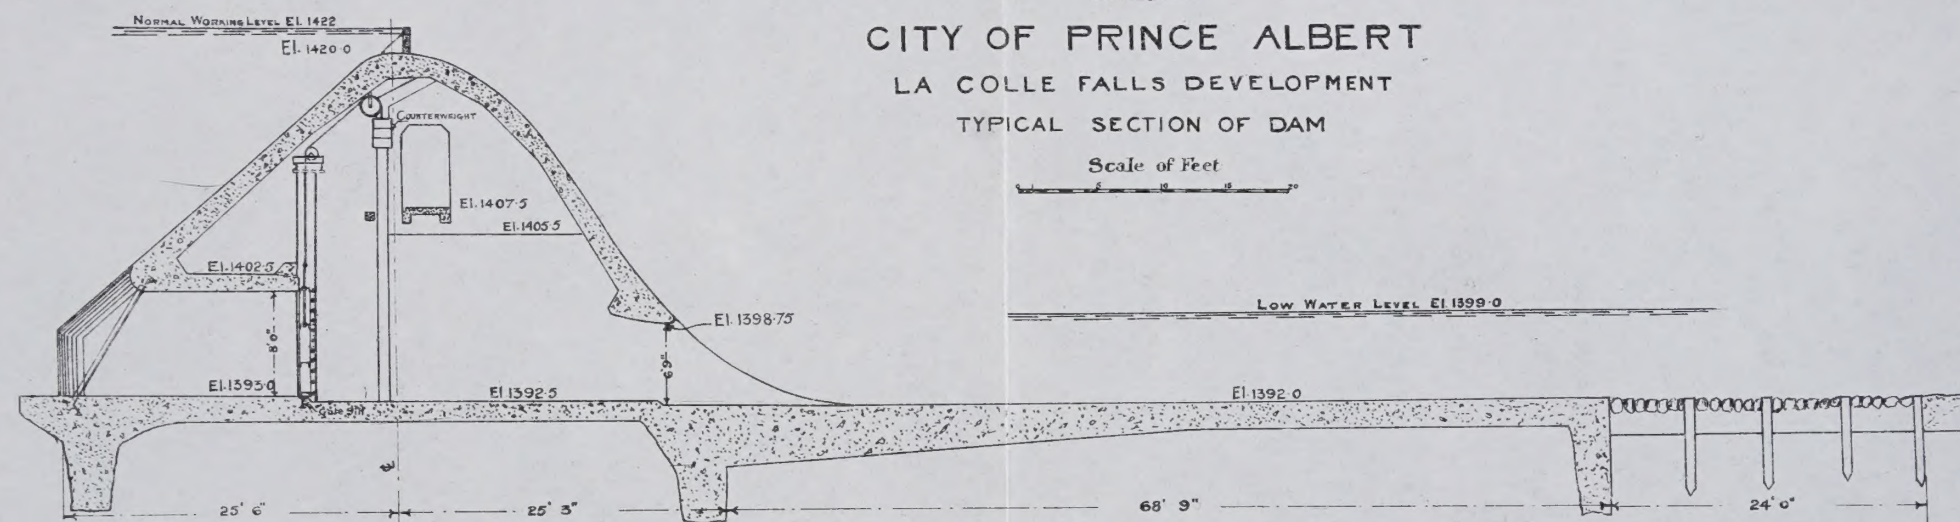



UAA-1974-169-9/2/7/6/37-020